
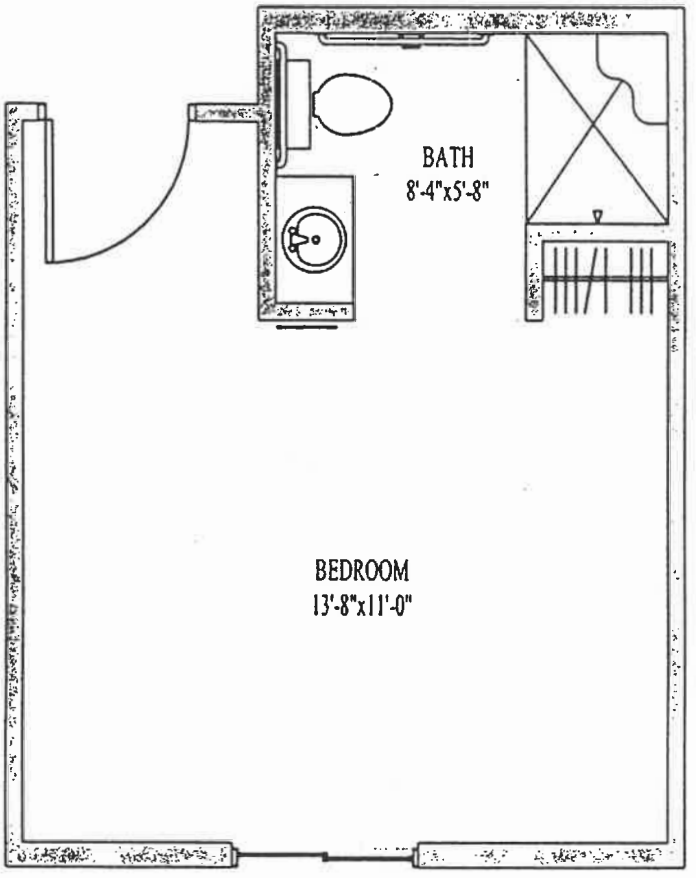



1 BEDROOM STUDIO

225 sq. ft.

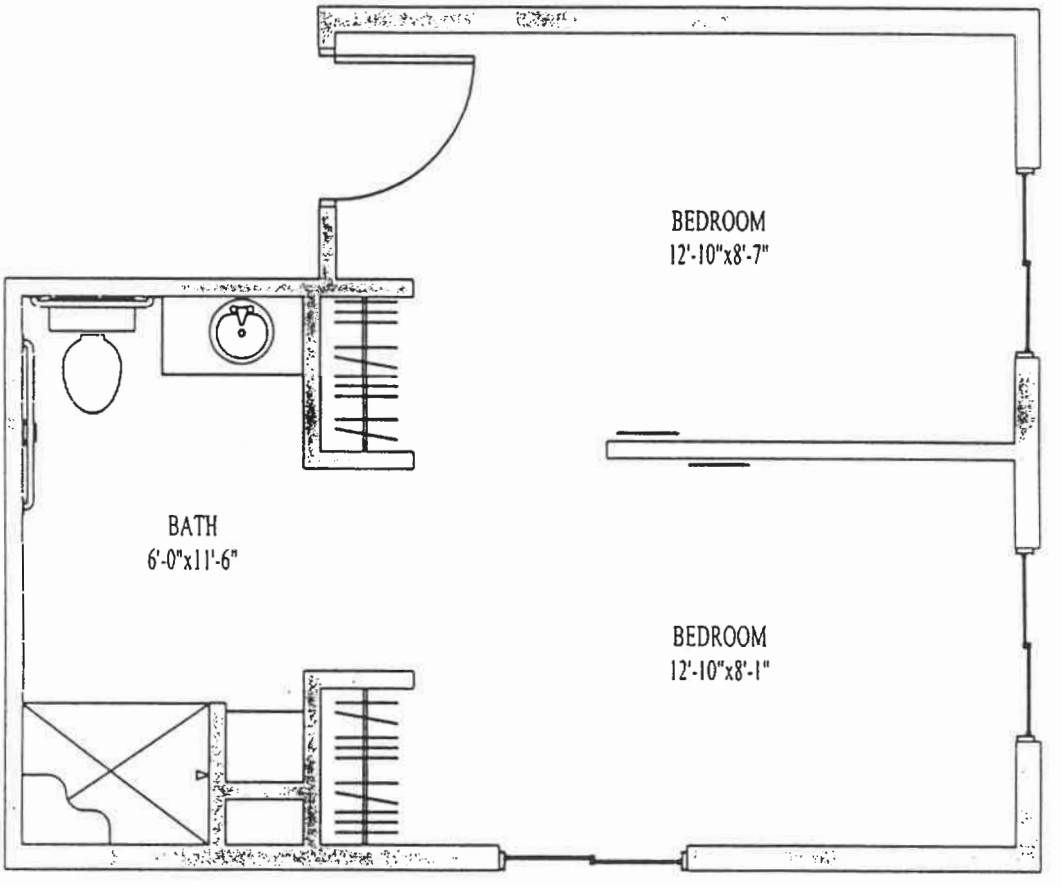

2 BEDROOM STUDIO


324 sq. ft.

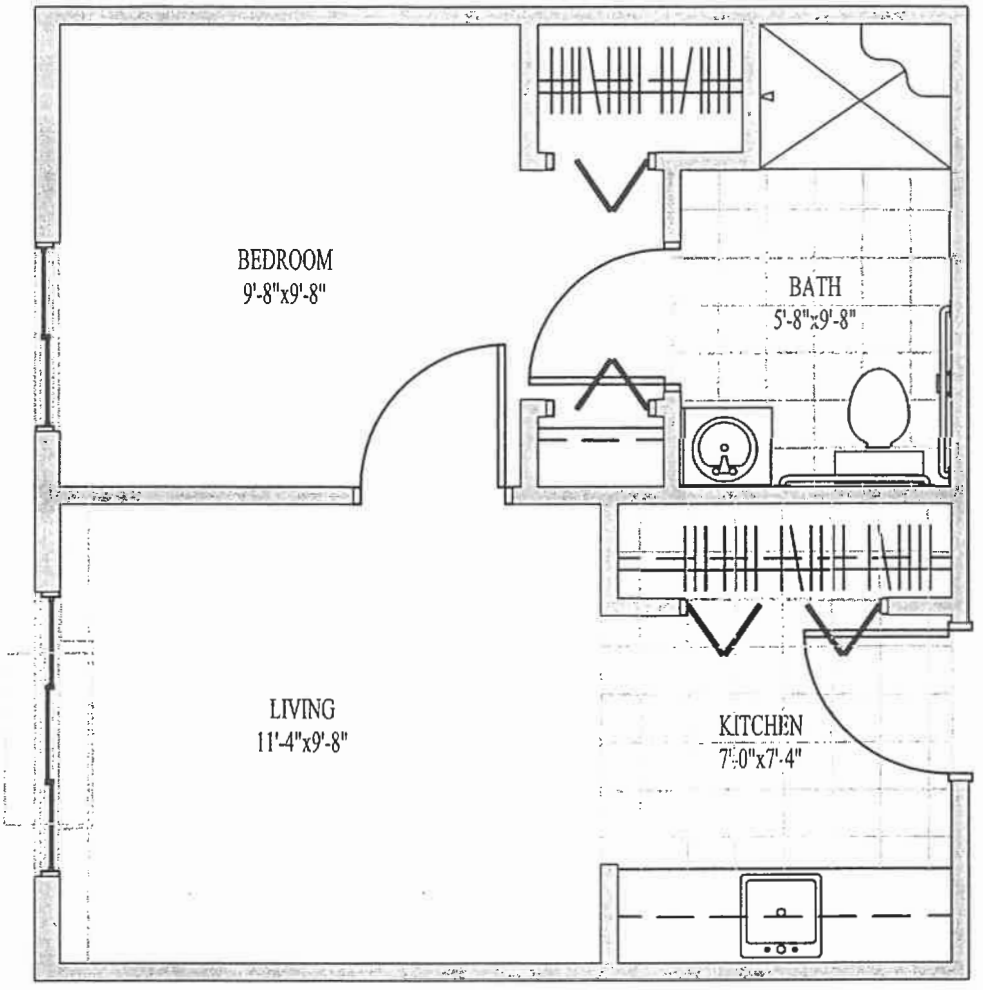

1 BEDROOM


CREATIVE RESOURCES, INC. - NEW ASSISTED LIVIING FACILITY
JERSEY RIDGE PLACE
DAVENPORT, IOWA
SCALE: 1/4"=1'-0"

OPN ARCHITECTS INCORPORATED

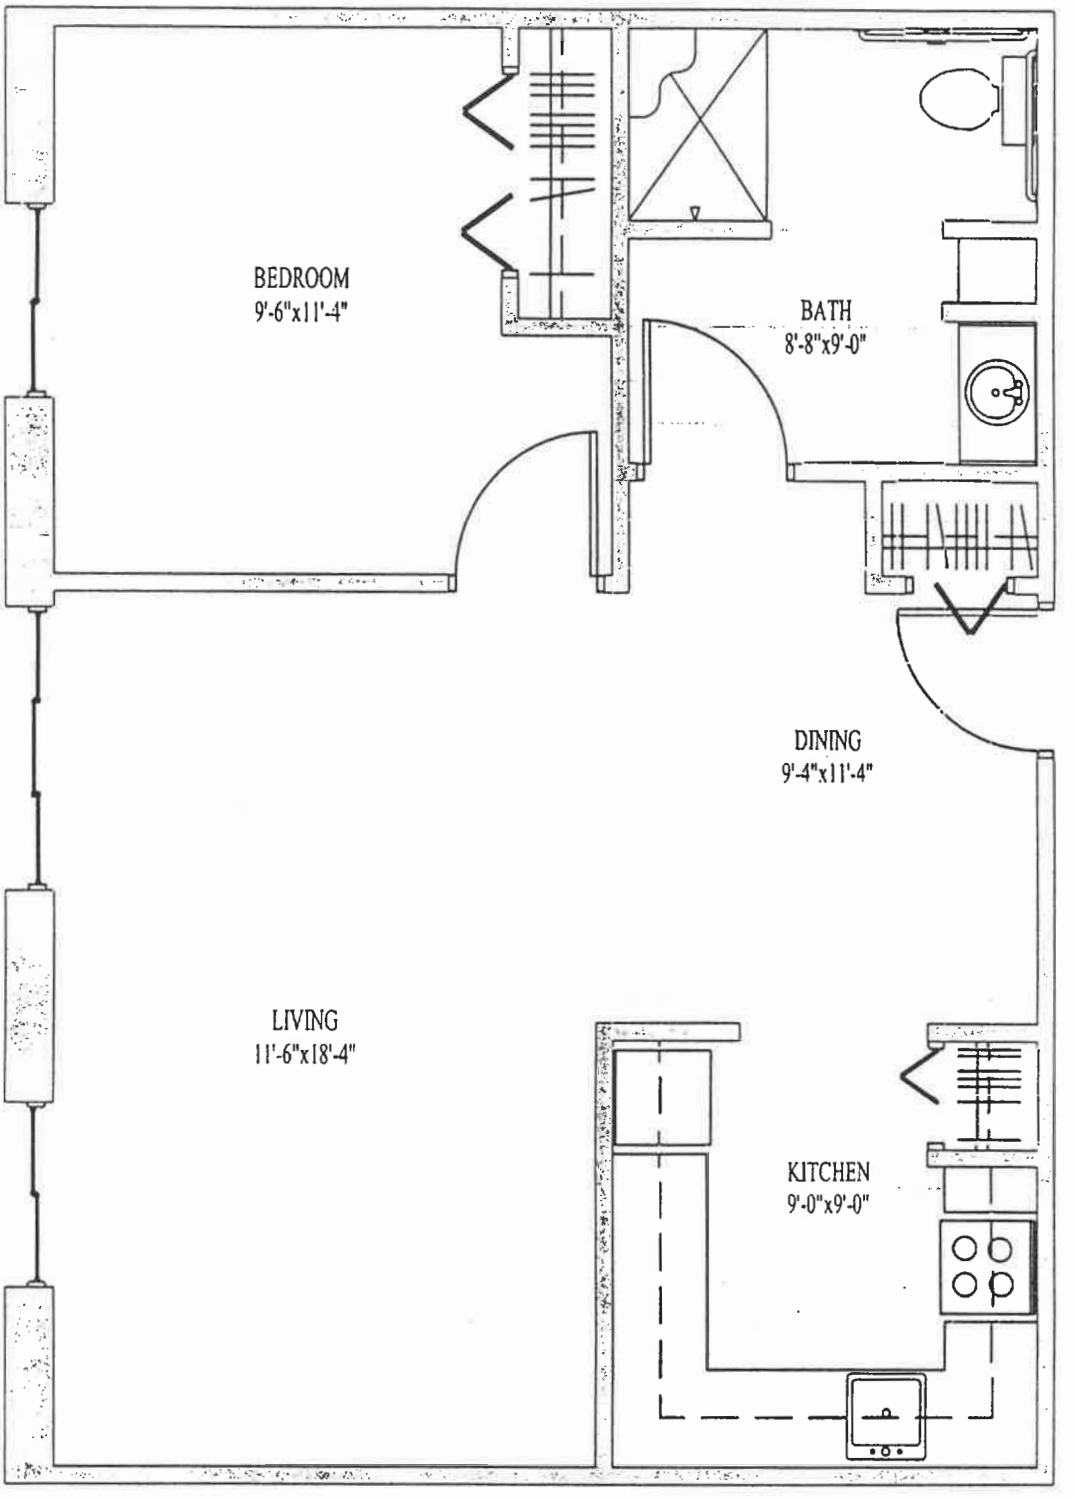

1 BEDROOM DELUXE

625 sq. ft.

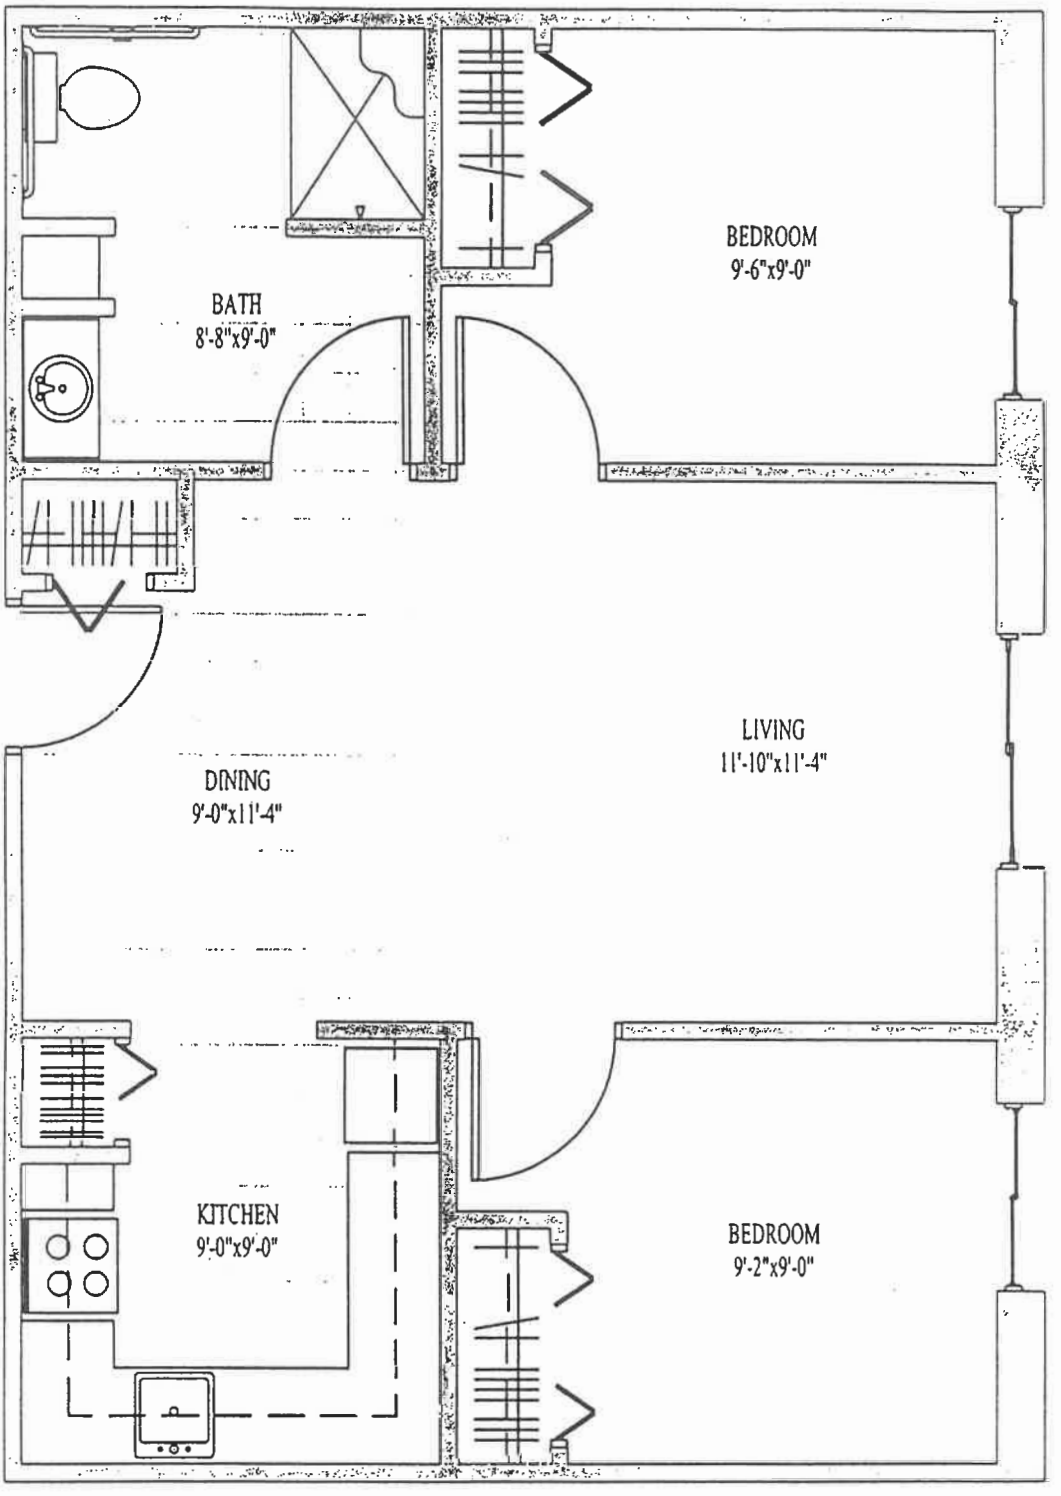

2 BEDROOM

625 sq. ft.